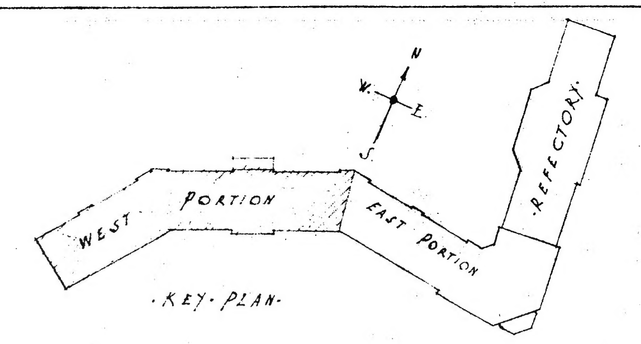

KEY PLAN.

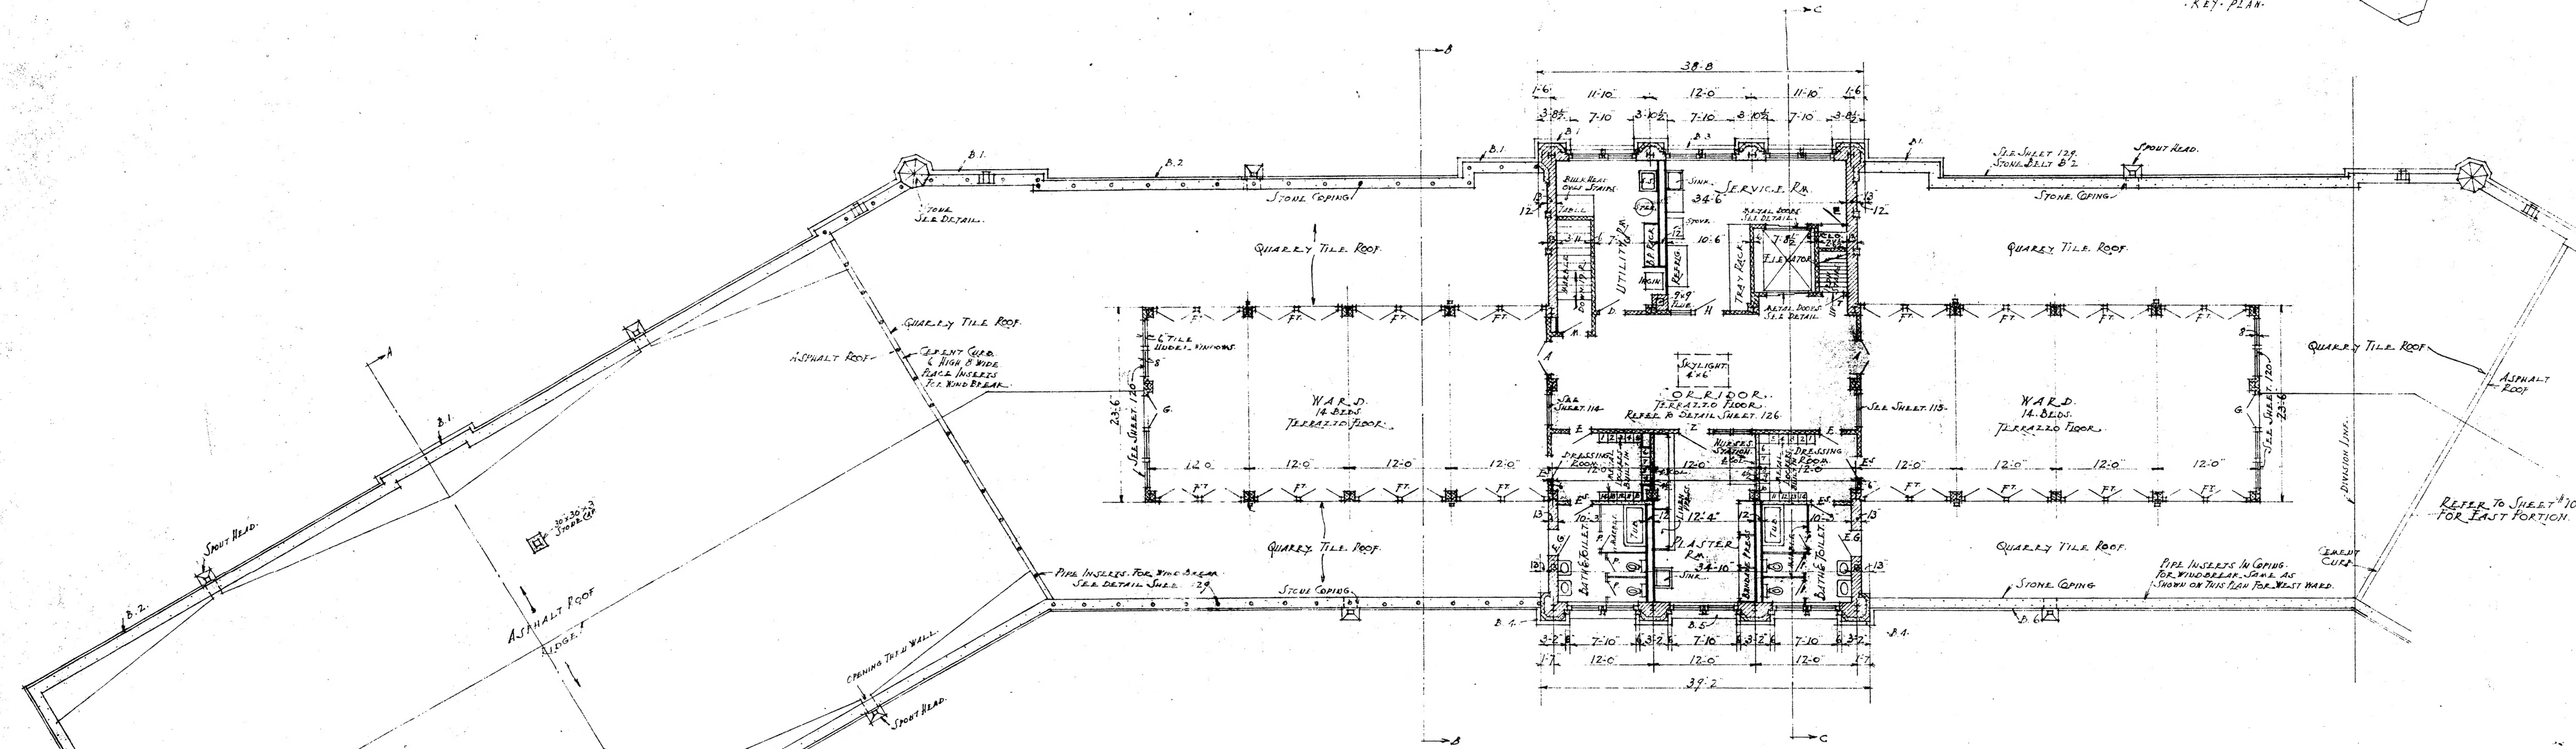

WEST · PORTION ·
FOURTH · FLOOR · PLAN ·
SCALE · ⅛"-1'-0"

· KEY · TO · MATERIALS ·

EARTH	CLAY TILE	PLASTER
CONCRETE	GYPSUM	TERRAZZO
BRICK IN SECTION	SOLID PLASTER PART	MARBLE
BRICK IN ELEVATION	STEEL	SHEET-METAL-IN-ELEVATION
STONE	WOOD	

· HOSPITAL ·
WAVERLY · HILL · SANITARIUM
VALLEY · STATION · JEFFERSON · COUNTY · KY ·

DRAWN C.L.L. DATE 12-31-24	D·X MURPHY & BRO. ARCHITECTS LOUISVILLE · KENTUCKY	SHEET No. 106a